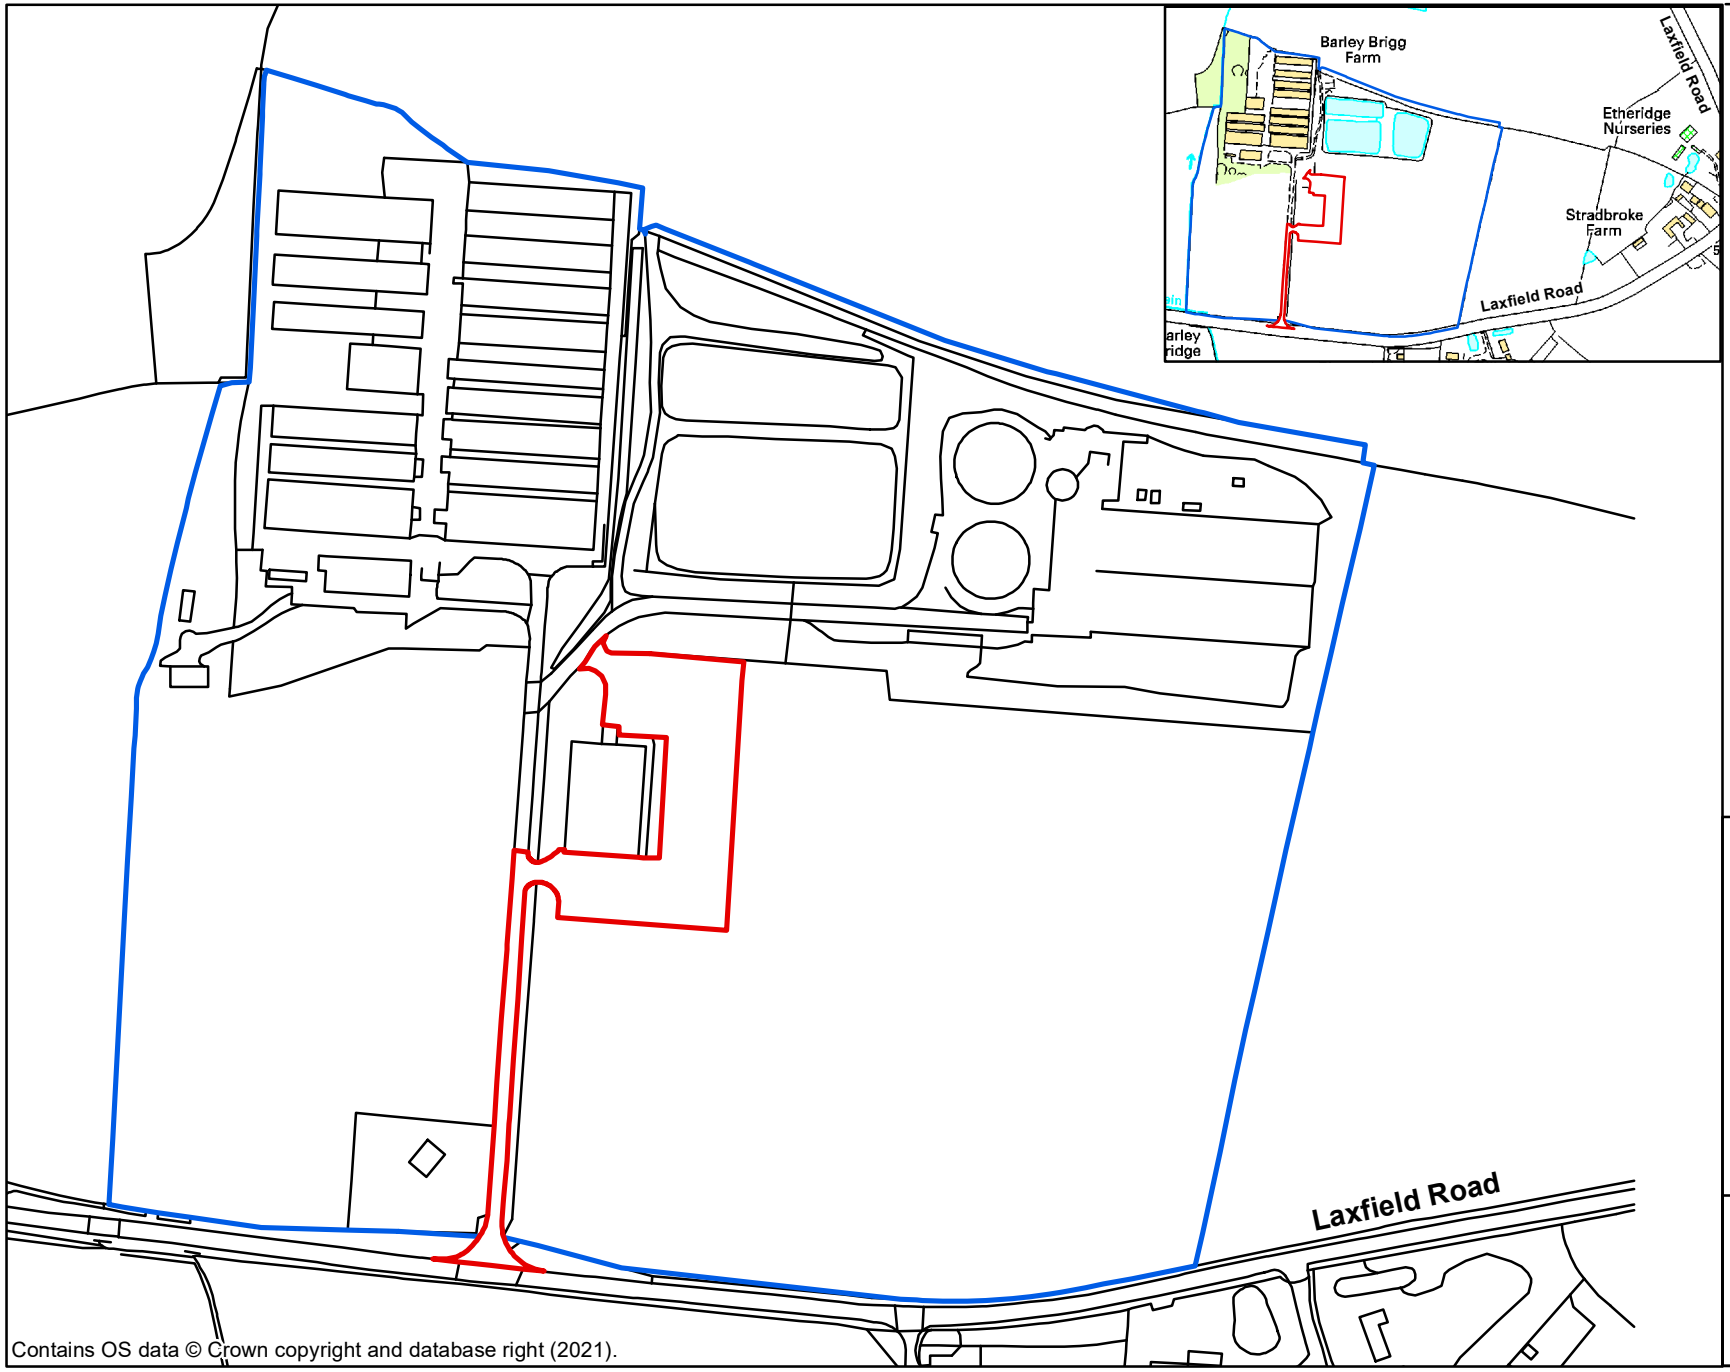

Contains OS data © Crown copyright and database right (2021).

Key

Site

Other Land in Applicant's Ownership

N

0 50 100

Metres

Project: 0786 Barley Brigg

Drawing title: Site and Location Plans

Drawing no: 0786 | BRSLP1

Rev. 1 Date: May 2021

Scale: 1:2,500 1:10,000 at A4 Drawn: XX

parker planning services