THE RED LION DEVELOPMENT, EAST BERGHOLT, SUFFOLK.
EXISTING SITE PLAN SHOWING COACH PARKING BAY STANDARD SIZE.

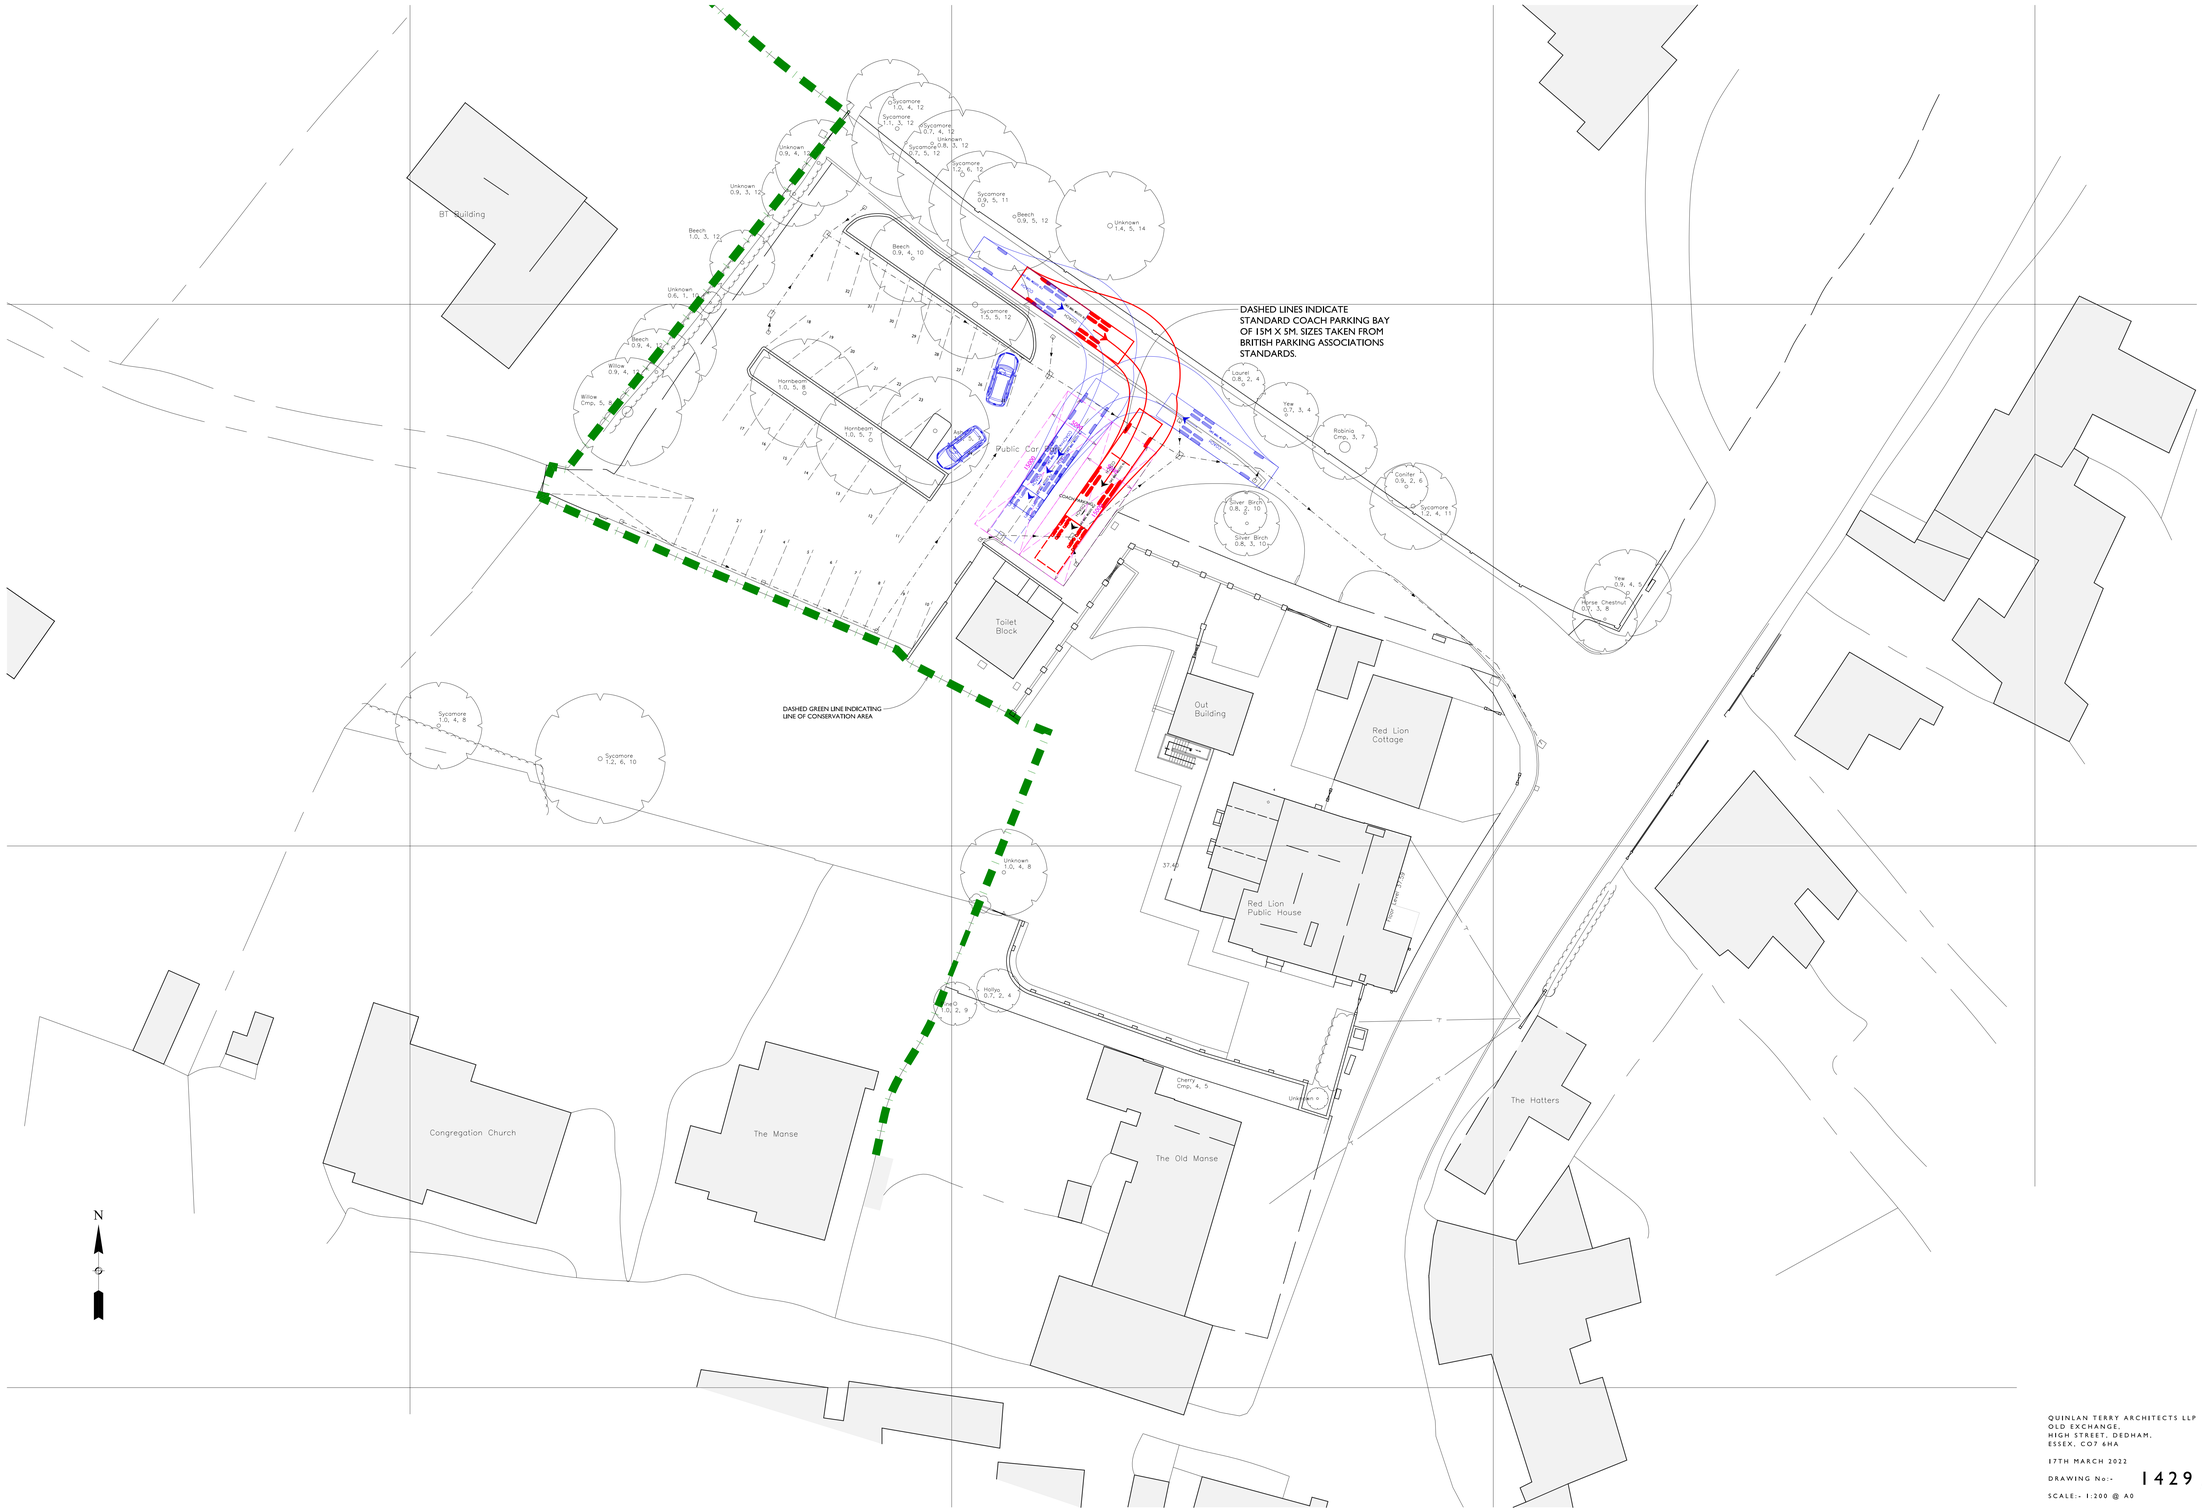

1 : 200 @ A0

0 4 8 12 16 20 40M

QUINLAN TERRY ARCHITECTS LLP
OLD EXCHANGE,
HIGH STREET, DEDHAM,
ESSEX. CO7 6HA

17TH MARCH 2022

DRAWING No:- 1429/A/18

SCALE:- 1:200 @ A0

EXISTING SITE PLAN SHOWING COACH PARKING BAY STANDARD SIZE