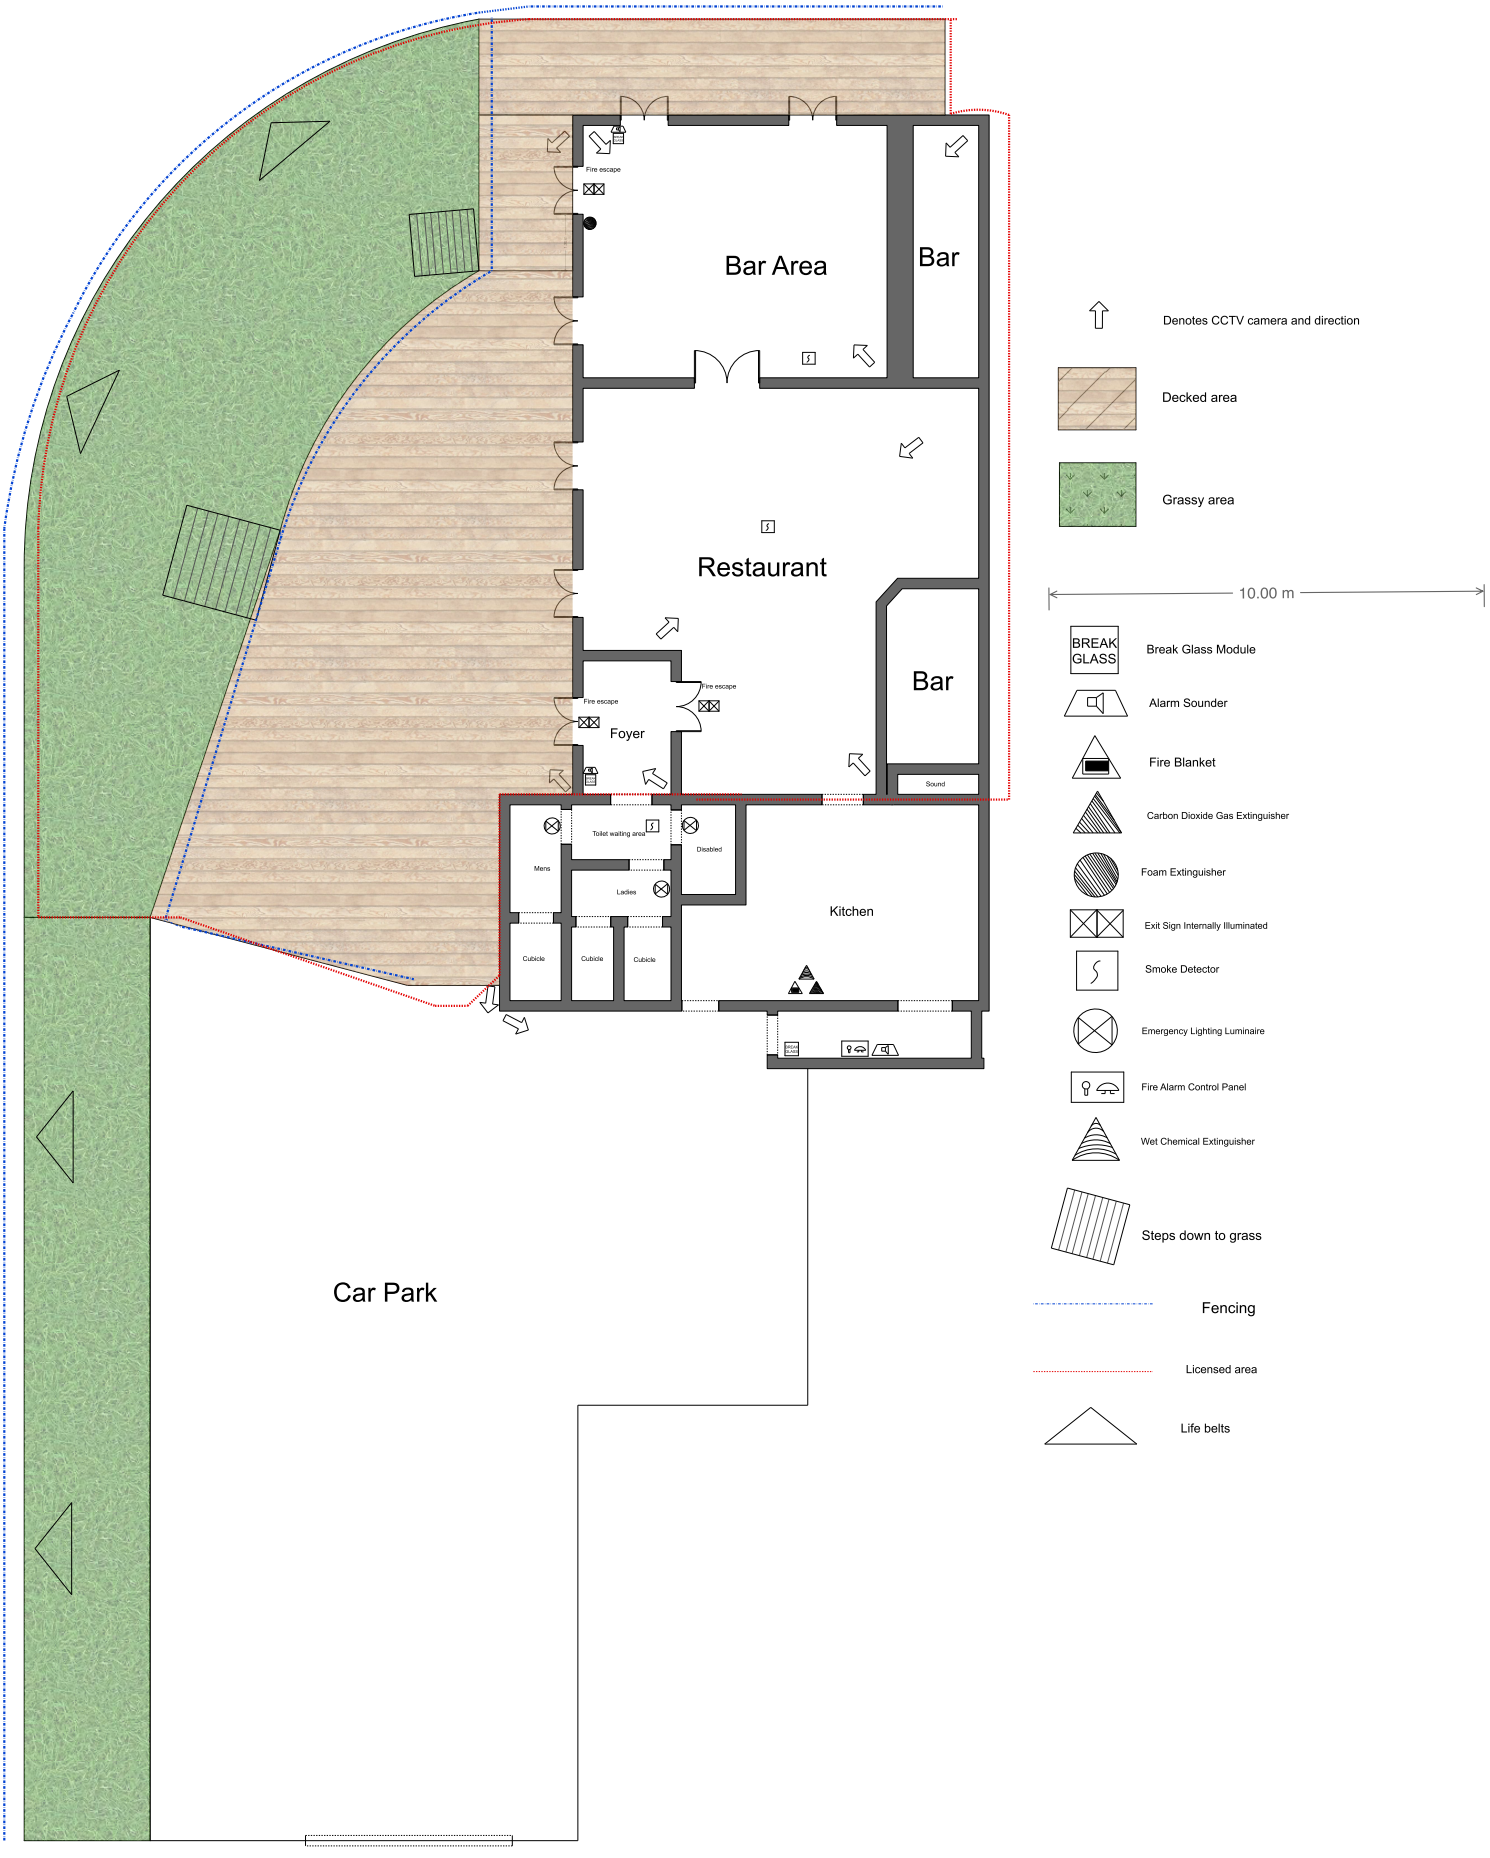
Fire escape
Bar Area
Bar
Restaurant
Bar
Fire escape
Fire escape
Foyer
Sound
Toilet waiting area
Mens
Disabled
Ladies
Kitchen
Cubicle
Cubicle
Cubicle
Car Park
Car Park Entrance
Denotes CCTV camera and direction
Decked area
Grassy area
10.00 m
BREAK GLASS
Break Glass Module
Alarm Sounder
Fire Blanket
Carbon Dioxide Gas Extinguisher
Foam Extinguisher
Exit Sign Internally Illuminated
Smoke Detector
Emergency Lighting Luminaire
Fire Alarm Control Panel
Wet Chemical Extinguisher
Steps down to grass
Fencing
Licensed area
Life belts